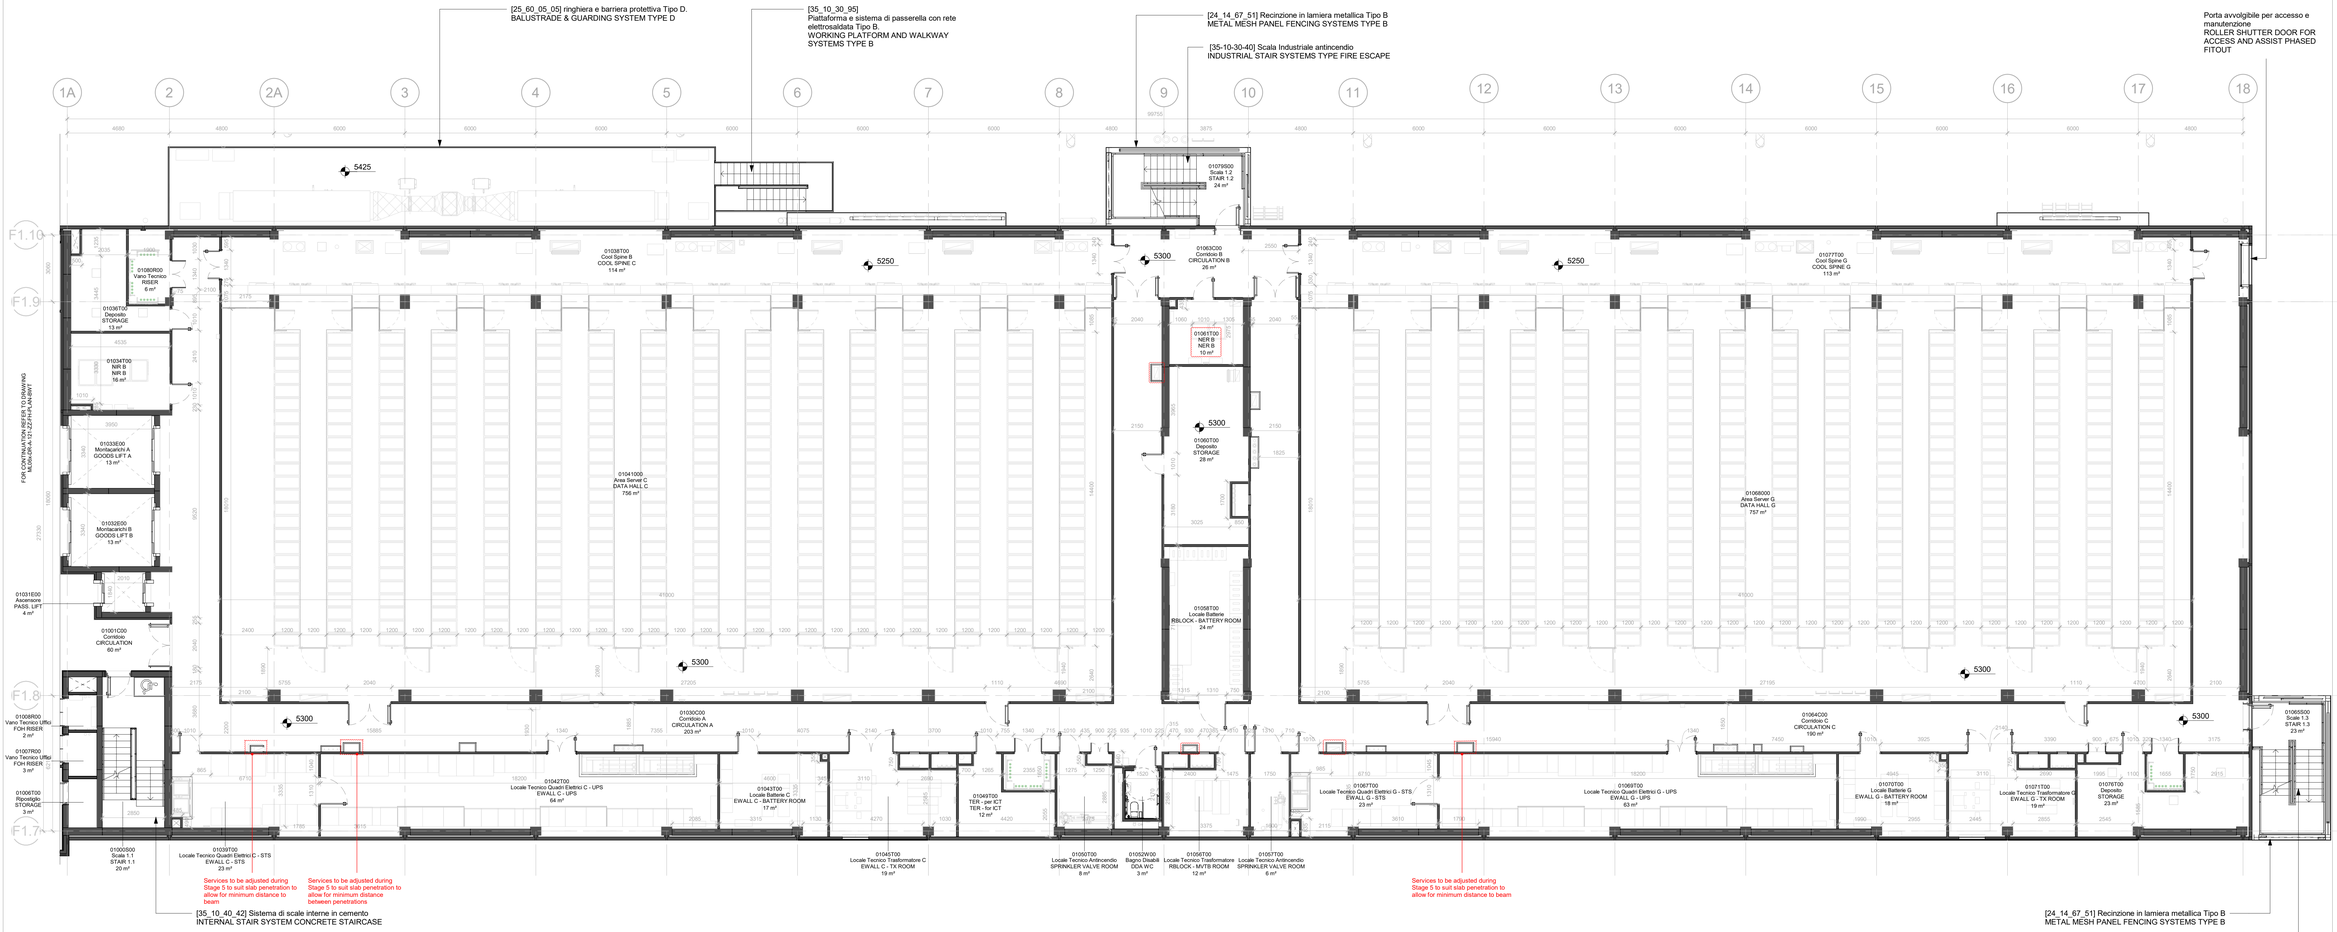


| Phase 2 - 1ST_Data Center - DC - Area Schedule | | | | | |
|---|---|---|---|---|---|
| Building | Number | Name | Italian Name | Area (NIA) | Level |
| Data Center | 01030C00 | CIRCULATION A | Corridoio A | 203 m² | 1ST |
| Data Center | 01038T00 | COOL SPINE C | Cool Spine B | 114 m² | 1ST |
| Data Center | 01039T00 | EWALL C - STS | Locale Tecnico Quadri Elettrici C - STS | 23 m² | 1ST |
| Data Center | 01042T00 | EWALL C - UPS | Locale Tecnico Quadri Elettrici C - UPS | 64 m² | 1ST |
| Data Center | 01043T00 | EWALL C - BATTERY ROOM | Locale Batterie C | 17 m² | 1ST |
| Data Center | 01045T00 | EWALL C - TX ROOM | Locale Tecnico Trasformatore C | 19 m² | 1ST |
| Data Center | 01049T00 | TER - for ICT | TER - per ICT | 12 m² | 1ST |
| Data Center | 01050T00 | SPRINKLER VALVE ROOM | Locale Tecnico Antincendio | 8 m² | 1ST |
| Data Center | 01052W00 | DDA WC | Bagno Disabili | 3 m² | 1ST |
| Data Center | 01056T00 | RBLOCK - MVTB ROOM | Locale Tecnico Trasformatore | 12 m² | 1ST |
| Data Center | 01057T00 | SPRINKLER VALVE ROOM | Locale Tecnico Antincendio | 6 m² | 1ST |
| Data Center | 01058T00 | RBLOCK - BATTERY ROOM | Locale Batterie | 24 m² | 1ST |
| Data Center | 01060T00 | STORAGE | Deposito | 28 m² | 1ST |
| Data Center | 01061T00 | NER B | NER B | 10 m² | 1ST |
| Data Center | 01063C00 | CIRCULATION B | Corridoio B | 26 m² | 1ST |
| Data Center | 01064C00 | CIRCULATION C | Corridoio C | 190 m² | 1ST |
| Data Center | 01065S00 | STAIR 1.3 | Scale 1.3 | 23 m² | 1ST |
| Data Center | 01067T00 | EWALL G - STS | Locale Tecnico Quadri Elettrici G - STS | 23 m² | 1ST |
| Data Center | 01069T00 | EWALL G - UPS | Locale Tecnico Quadri Elettrici G - UPS | 63 m² | 1ST |
| Data Center | 01070T00 | EWALL G - BATTERY ROOM | Locale Batterie G | 18 m² | 1ST |
| Data Center | 01071T00 | EWALL G - TX ROOM | Locale Tecnico Trasformatore G | 19 m² | 1ST |
| Data Center | 01076T00 | STORAGE | Deposito | 23 m² | 1ST |
| Data Center | 01077T00 | COOL SPINE G | Cool Spine G | 113 m² | 1ST |
| Data Center | 01079S00 | STAIR 1.2 | Scala 1.2 | 24 m² | 1ST |
| Data Center | 01041000 | DATA HALL C | Area Server C | 756 m² | 1ST |
| Data Center | 01068000 | DATA HALL G | Area Server G | 757 m² | 1ST |

| | | | | |
|---|---|---|---|---|
| SIZ | 01000S00 | STAIR 1.1 | Scala 1.1 | 20 m² | 1ST |
| SIZ | 01031E00 | PASS. LIFT | Ascensore | 4 m² | 1ST |
| SIZ | 01032E00 | GOODS LIFT B | Montacarichi B | 13 m² | 1ST |
| SIZ | 01033E00 | GOODS LIFT A | Montacarichi A | 13 m² | 1ST |
| SIZ | 01034T00 | NIR B | NIR B | 16 m² | 1ST |
| SIZ | 01036T00 | STORAGE | Deposito | 13 m² | 1ST |

Nota/NOTE:
0.00 LEVEL (DCH & FOH) = 134.440 MOAD

OWNER:
Proprietario:

EQUINIX

DO NOT SCALE FROM THIS DRAWING. ALL DIMENSIONS / INFORMATION CONTAINED IN THIS DRAWING IS FOR GUIDANCE AND THE RESPONSIBILITY OF THE CONSULTANT / CONTRACTOR TO CONFIRM, PERFORM ANY CALCULATIONS AND FIELD VERIFY CONDITIONS ON SITE PRIOR TO COMMENCEMENT OF ANY WORK OR THE PRODUCTION OF ANY SHOP DRAWINGS. ALL DISCREPANCIES TO BE REPORTED TO THE DRAWINGS CONTENT ORIGINATOR. THIS DRAWING IS TO BE READ IN CONJUNCTION WITH ALL RELATED CONSULTANT'S / CONTRACTOR DRAWINGS AND ANY OTHER RELEVANT INFORMATION.

Non scalare da questo elaborato. Tutte le dimensioni/informazioni contenute in questo elaborato sono di carattere indicativo ed è responsabilità del consulente/appaltatore confermare, eseguire qualsiasi calcolo e verificare in cantiere le condizioni prima dell'inizio di qualsiasi lavoro o della produzione di qualsiasi elaborato costruttivo. Tutte le discrepanze devono essere segnalate all'autore degli elaborati. Questo elaborato deve essere letto insieme a tutti i documenti correlati del consulente/appaltatore e a qualsiasi altra informazione pertinente.

CONTENT ORIGINATOR:
Autore:

Bryden Wood

ORIGINATOR DISCIPLINE:
Disciplina:

info@brydenwood.co.uk
brydenwood.com

Registered Company Address
Bryden Wood, Via Abbondio Sangiorgio12, Milano 20145, Italia

THIS DRAWING IS THE COPYRIGHT OF BRYDEN WOOD TECHNOLOGY LTD.
Il presente disegno é copyright di Bryden Wood Technology Ltd.

HAZARD IDENTIFICATION LEGEND:
Legenda di identificazione dei rsichi:

| HAZARD IDENTIFICATION (if none state 'none elevant') Identificazione dei rischi (se non dovessero essere identificati rischi specificare "nessun rischio") | CONTROL AND MITIGATION MEASURES Misure di controllo e mitigazione |
|---|---|

**NOTE:**
HAZARDS LISTED ABOVE ARE ONLY THOSE CONSIDERED SIGNIFICANT RISKS AND:
A) NOT LIKELY TO BE OBVIOUS TO A COMPETENT CONTRACTOR OR OTHER DESIGNERS;
B) UNUSUAL;
C) LIKELY TO BE DIFFICULT TO MANAGE EFFECTIVELY

**NOTA:**
La precedente tabella elenca solo i rischi considerati significativi, ovvero quelli che:
a) non sono ovvi per un appaltatore competente o altri progettisti;
b) sono insoliti;
c) sono difficili da gestire in modo efficiente.

**Drawings notes:**

- Drawing to be read in colour and in scale
-All dimension are in mm (millimetre)U.N.O
-All the levels are in mm (millimetre) U.N.O
-No dimension are to be scaled off this drawings except for planning or QS purpose.If in doubt ask BWT

**Note Disegno:**

-Tutti i disegni devono essere letti a colori ed in scala
-Tutte le dimensioni sono in mm (millimetri)U.N.O se non diversamente specificato
-Tutti i livelli sono in mm (millimetri) U.N.O
-Nessuna dimensione deve essere scalata da questo disegno se non per misurazioni per permesso di costruire o QS

**General Notes:**

Drawing to be read in colour and in conjunction with:

**BWT Architectural GAs**
**BWT Architectural Room drawings**
**BWT Fire Strategy Drawings**
**BWT Architectural Outline Specification**
**Deerns MEP Information**
**BWT Structural Information**
**BWT Civils Information**
**Deerns Schematics**

Refer to Civil package for external levels and external build-up

**Note Generali:**

Questi elaborati devono essere letti congiuntamente con:

**BWT Elaborati Architettonici**
**BWT Elaborati dettaglio Architettonici**
**BWT Stategie Antincendio**
**BWT Specifiche Tecniche**
**Deerns Elaborati Meccanici, Elettrici e Idraulici**
**BWT Elaborati Strutturali**
**BWT Elaborati Civile**
**Schemi Deerns**

Rifersi agli elaborati di Ingegneria Civile per altezza e tipologie costruttive degli spazi esterni.

Nota:
Attrezzatura relativa ai Data Hall (cabine e HAC) e' mostrata solo indicativamente.

Note:
Data Hall fitout (Cabs and HACs) are shown indicatively only.

Nota:
I nomi delle stanze, sia in inglese che in italiano, devono essere rivisti e concordati con il team GDSTR di Equinix prima di fornire e installare la segnaletica

Note:
Room names, both in English and Italian, need to be reviewed and agreed with Equinix GDSTR Team before supplying and installing signage

| REV | DATE | PURPOSE OF ISSUE | DWN | CHK | APP |
|---|---|---|---|---|---|
| R03 | 2024-10-10 | 4A - Tender/Permit Issue | IA | JL | MB |
| R02 | 2024-02-28 | 4A – Tender/Permit Issue | DM | TV | MB |
| R01 | 2023-08-04 | 3 - Developed Design | DM | TV | MB |
| REV | DATA | Finalita' della consegna | CREA | REV | APR |

PROJECT:
Progetto:

# ML06x

## Castelletto, 20019 Metropolitan City of Milan

STATUS: S4

DRAWING TITLE:
Titolo Elaborato:

ML06x DATA HALL
FIRST FLOOR - GA
Primo piano

PROJECT NUMBER:
Numero Progetto:
ML06x

SHEET NUMBER:
Numero Elaborato:
A121

SCALE:
Scala:
1 : 100

PAPER SIZE:
Formato:
A0

DATE:
Data:
2024-10-10

PURPOSE OF ISSUE:
Finalità della consegna:
4A - Tender/Permit Issue

REVISION:
Revisione:
R03

DOCUMENT REFERENCE:
Documento di riferimento:
ML06x-DR-A-121-01-DC-PLAN-BWT